BRADFORD WHITE CORPORATION

TWO ELECTRIC BRUTE MODELS WITH VERTICAL STORAGE TANK

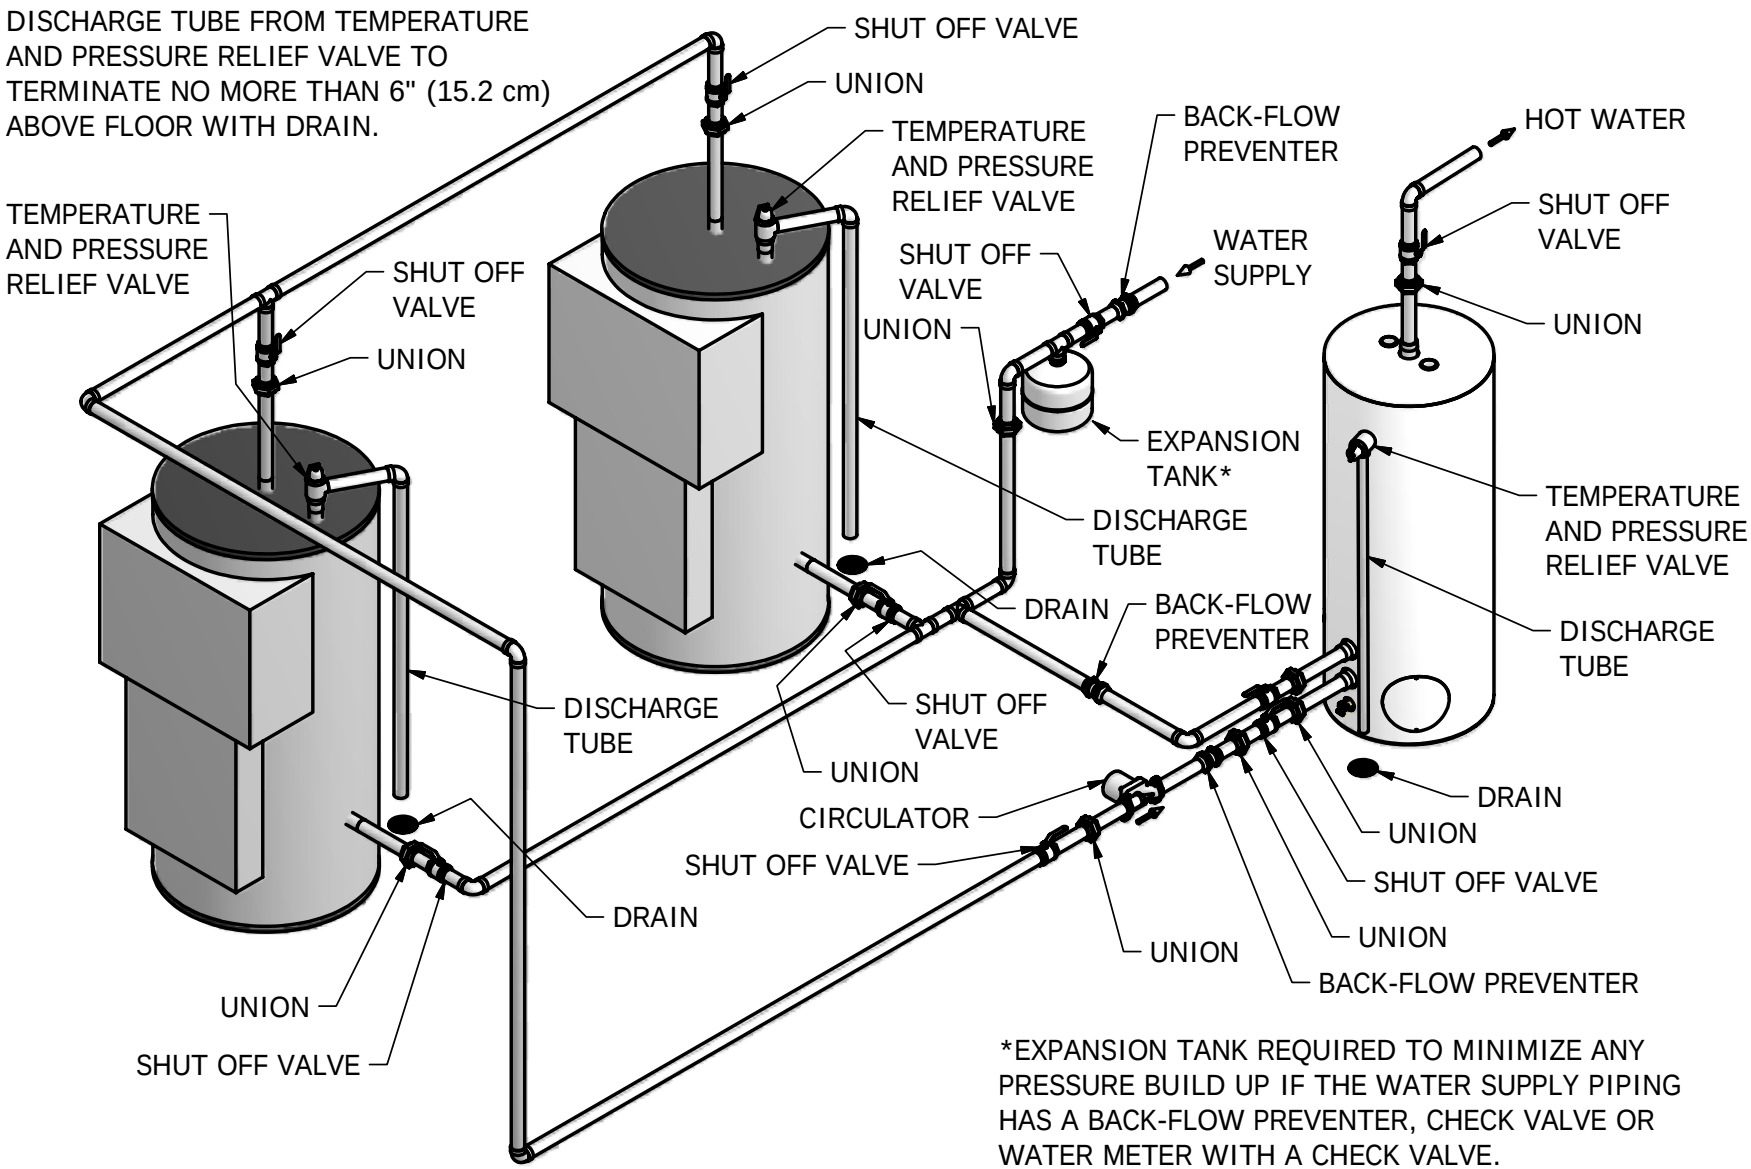

*EXPANSION TANK REQUIRED TO MINIMIZE ANY PRESSURE BUILD UP IF THE WATER SUPPLY PIPING HAS A BACK-FLOW PREVENTER, CHECK VALVE OR WATER METER WITH A CHECK VALVE.